Press for T.D

Datasheet

R56/120/PD/BF/L11A

Description

Plasterboard Faced Ceiling Access Panel, Supplied with a Spring Pin Hinge System with a Beaded door, 2 Hour fire rated, Plasterboard Door, Beaded Frame, Budget Lock, Single Door Unit, Powder Coated RAL 9010 30% Gloss.

PRODUCT TYPE	FIRE RATING	SMOKE TESTED	DOOR TYPE	FRAME TYPE	MASTER LOCK TYPE	SECONDARY LOCK TYPE	NUMBER OF DOOR LEAVES	AIRTIGHT RATED	ACOUSTIC RATED
	2hr	N/A				N/A	1D	N/A	N/A

Section Drawing Height (H)

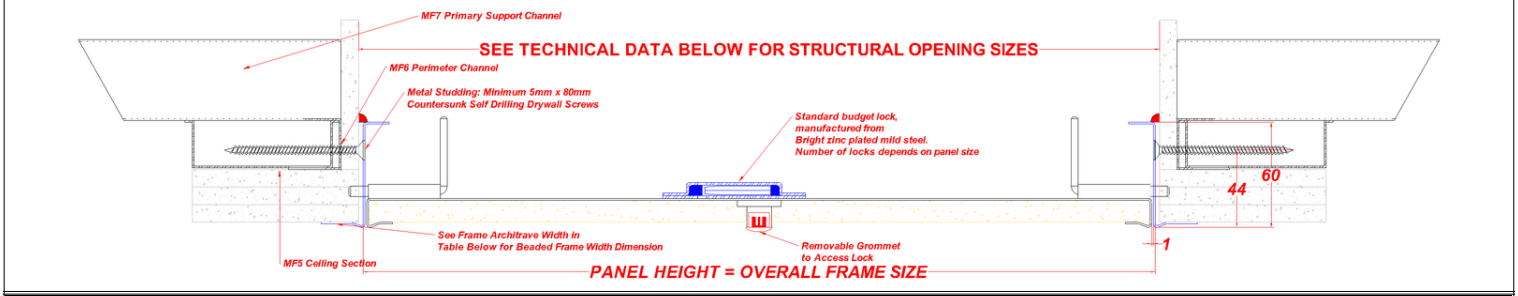

Section Drawing Width (W)

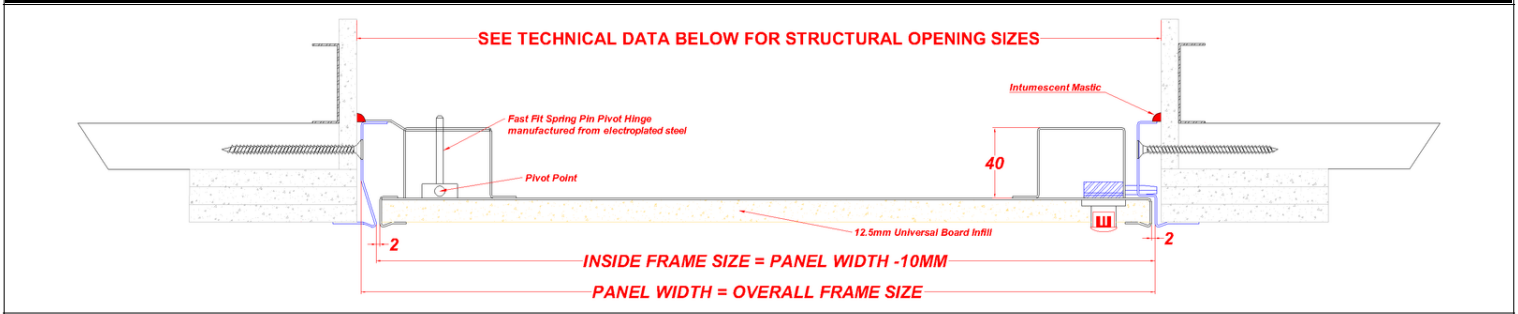

Indicative Product Images (Colour and door handing may differ from that shown)

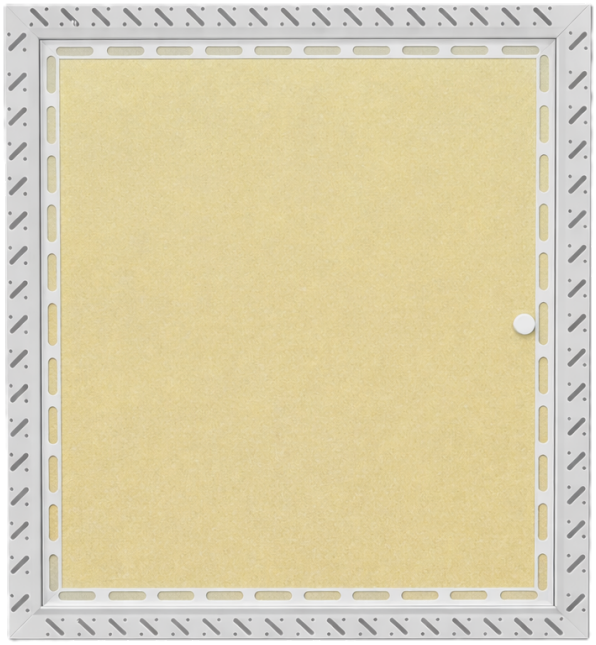

Technical Data	
Wall or Ceiling or Both (Dual)	Ceiling
Fire Rating	· 2 Hour Fire Rated
Fire Test Standard	· BS EN 1364-2: 2018 with additional guidance from BS EN 1634-1.
Fire Performance Rating	· Integrity (E)
Fire Tested Side	· Ceiling application Face (Room Side / opening down towards the fire risk side)
Fire Tested Size H x W mm	1200x600mm
Assessed Maximum Panel Sizes	No increase permitted
Size range: Minimum to maximum (H × W mm). Fire Rated Panels: See assessed maximum panel sizes for allowable increases.	250x250mm up to 1200x600mm
Smoke Tested	No Rating
Airtightness Tested	No Rating
Acoustic Tested	No Rating
Corrosion class C1, C2, C3, C4	C1 - Very Low: Exterior: Not suitable for outdoor use. Interior: Heated buildings with clean atmospheres, e.g. offices, shops, schools, hotels.
General Wall Types	· Not Suitable for a Wall Application
Ceiling Types	· Other rated ceiling constructions, not listed below, may also be acceptable, subject to expert advice from a qualified fire consultant · MF Ceiling System · Board clad non-loadbearing suspended ceilings, utilising 3No layers of 10mm thick Glasroc F Multiboard.
Frame Fixing Types	· Metal Studding: Minimum 3.5mm x 50mm Countersunk Self Drilling Drywall Screws
Frame Fixing Hole Distance back from the Face of the Panel	· 44mm
Permitted Gaps Between the Rear of the Frame and the Structural Opening	· 2.5mm Height x 2.5mm Width
Permitted Sealants	· Mann McGowan Pyromas A
Application of Intumescent Sealants	· Applied Sealing the Rear of the Frame to the Structural Opening
Structural Opening Size	· Panel Height Size + 7mm x Panel Width Size + 7mm
Panel Size Formula H x Wmm	Overall Back of Frame Size
Clear opening size through the installed panel with the door leaf open at 90 degrees	· Panel Height - 50mm x Panel Width - 100mm
Composition / Manufacturing	
Quality Category	Mid Range
Product Design Category	Standard Product
Ironmongery Details	· Standard budget lock manufactured from Bright zinc plated mild steel · Fast Fit Spring Pin Pivot Hinge manufactured from electroplated steel
Lock Security Level	Grade 1 – Low Security
Frame Architrave Width (e.g. Picture / Beaded Frame)	· 25mm
Frame Steel Thickness	0.9mm
Door Steel Thickness	0.9mm
Door & Frame Material Grade	· Frame: Zintec Steel to BS EN 10152 : 2017 DC01 + ZE 25/25 · Door Leaf: Zintec Steel to BS EN 10152 : 2017 DC01 + ZE 25/25
Frame Depth	60mm
Board Infill Type	· 12.5mm Thick GTEC Universal Board

Door Insulation Type	· None
Seal Type	· None
Paint Type	· Polyester Powder Coated · RAL 9010 30% Gloss Pure white

Installation Guide

1) Open the door, release the Spring Pin hinge system, and lift the door out of the frame.

2) Position the frame in the aperture, ensuring the opening is 7 mm larger than the panel size. Mark the hinge pin locations.

3) Remove the frame and drill the clearance holes at the marked positions.

4) Fix the frame into the aperture using all fixing points, ensuring it is square and flush with the ceiling.

5) Refit the door by inserting the spring pin hinge pin into the first hinge pivot point. Slide the opposite hinge across until the pin is fully seated in the second pivot hole. Once the pin is fully engaged, close the door to confirm smooth operation.

6) Apply a nominal 5mm bead of sealant to the rear of the frame, sealing it to the structural opening.

7) Lock the door with the key, ensuring it sits flush within the frame.

Independent support may be needed for the Access Panels weight.

Before applying the plaster skim coat, apply joint filler and scrim tape over the junction between the beaded frame and the beaded door plasterboard to prevent cracking.